24"x36" (ARCH D) (609.6 mm x 914.4 mm)

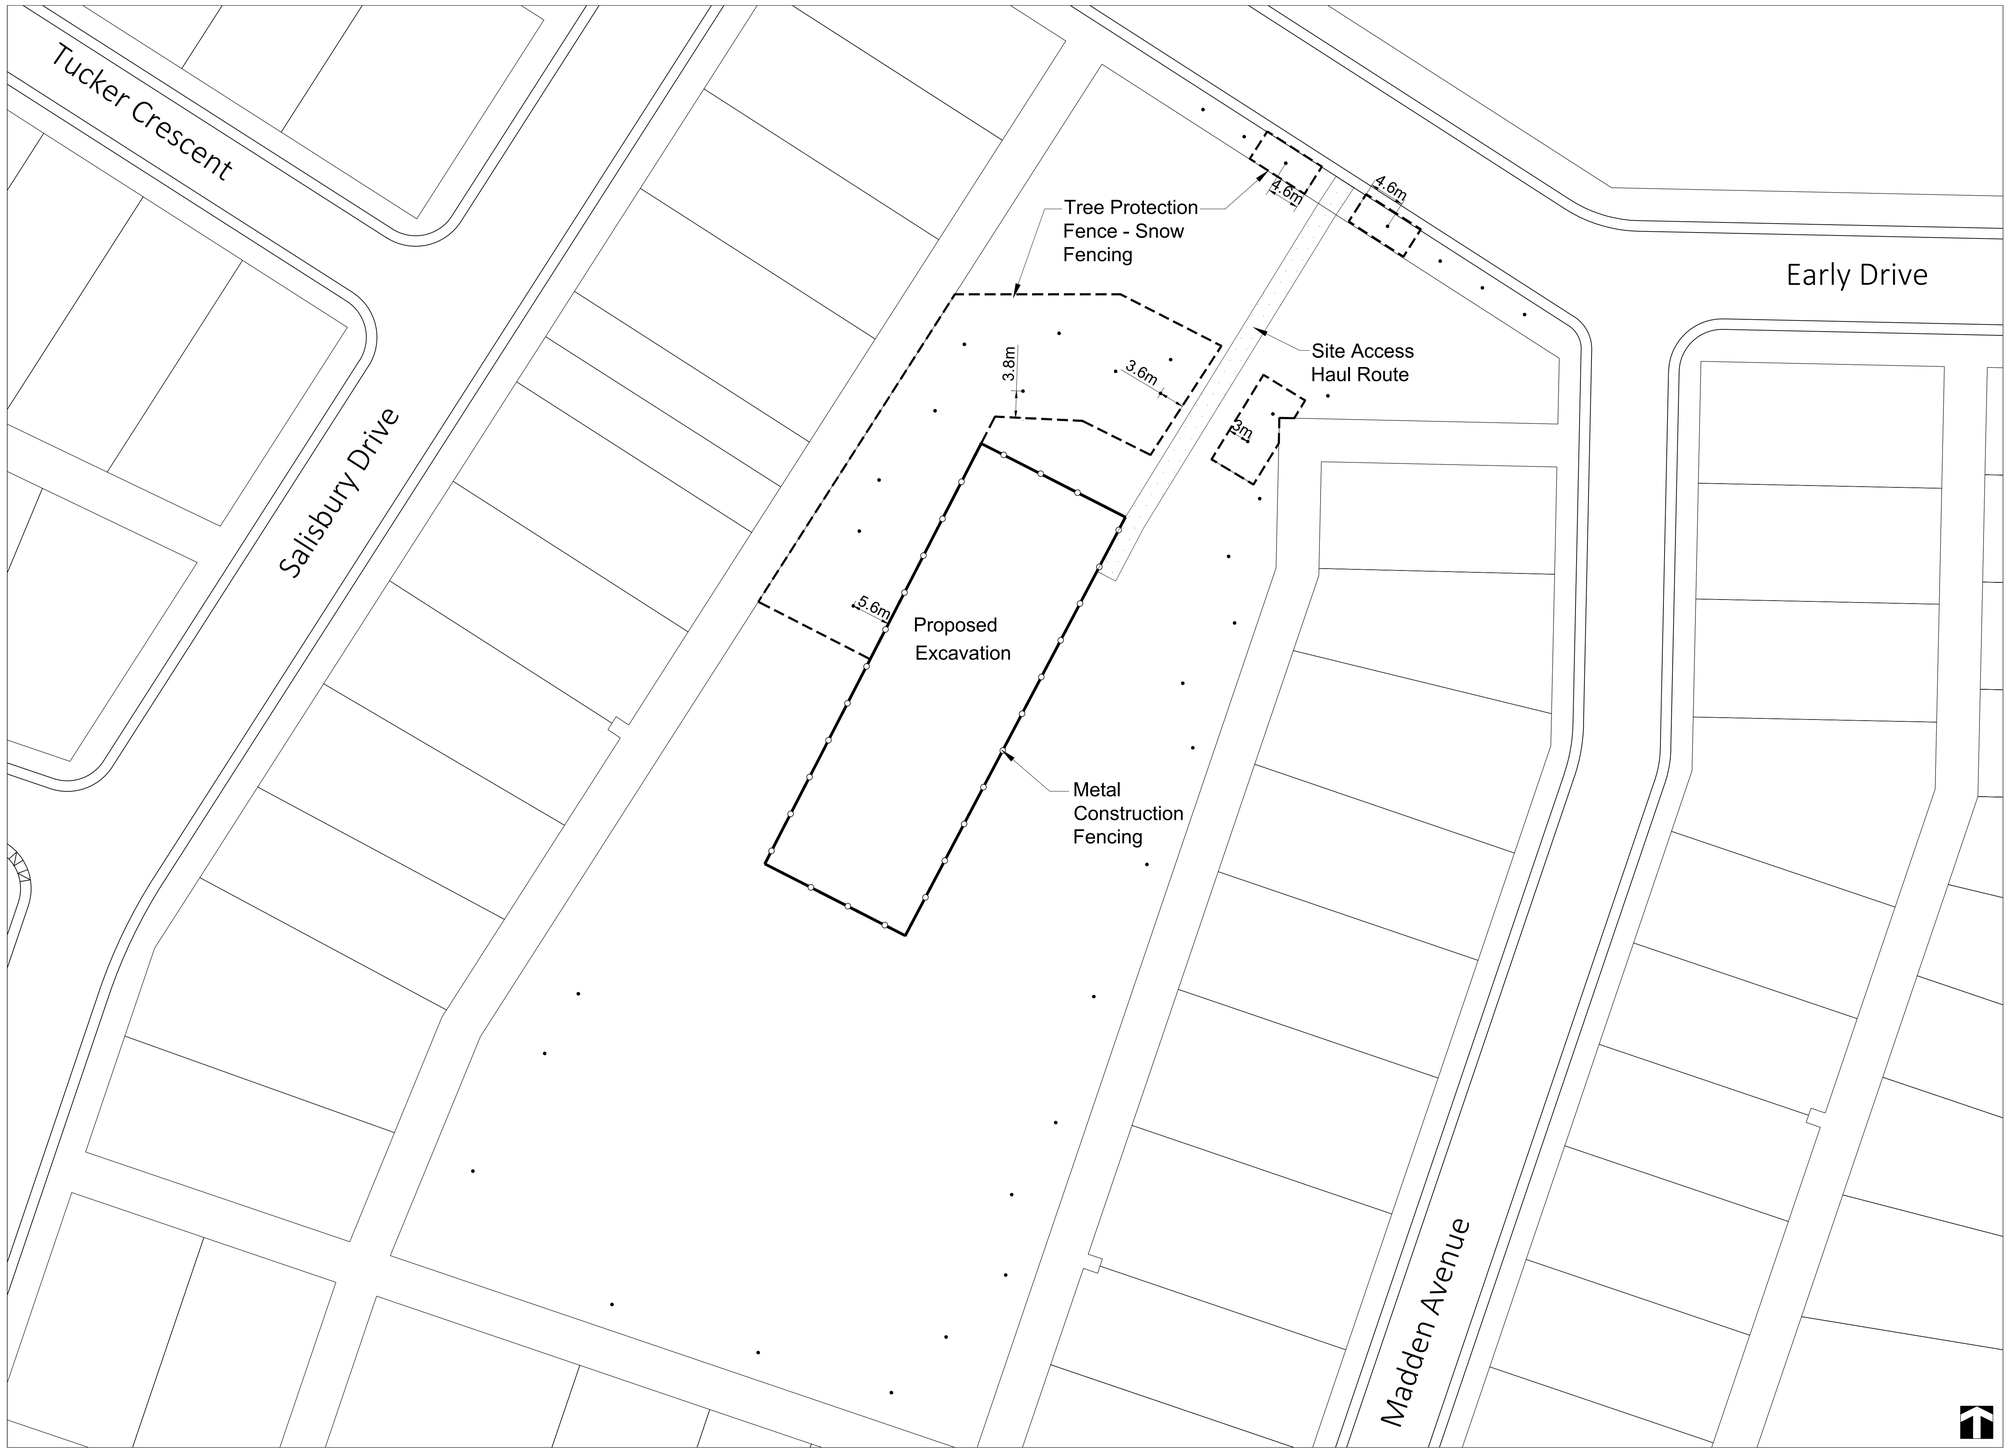

City of Saskatoon

LAYOUT NOTES:

1. Work is required undertaken per Contract Documents.
2. Conditions and dimensions shall be verified by the Contractor on site before start of Work.
3. Written dimensions take precedence over scaled dimensions. In case of discrepancy between listed quantities, symbols and labels on drawing(s), the symbols on drawing(s) shall be taken as correct.
4. Dimensions are in metres U.N.O.
5. Do not scale drawings.

REV	BY	DATE (Y/M/D)	REMARK

DESIGNED BY:
DRAWN BY:
CHECKED BY:
SCALE (24 X 36" Sheet): 1:500
SCALE (11 X 17" Sheet): 1:1000
DATE: January 17, 2024

APPROVAL

LANDSCAPE DEVELOPMENT COORDINATOR

SHEET NAME
Tree Protection Plan

PROJECT TITLE
Brevoort Park South

FILE NAME: City of Saskatoon - Brevooort Park South.dwg
PROJECT:
SHEET
L-201

Z:\PROJECTS\4209 Landscape\1-General\Miscellaneous Projects\FCM Locations\City of Saskatoon - Brevooort Park South.dwg