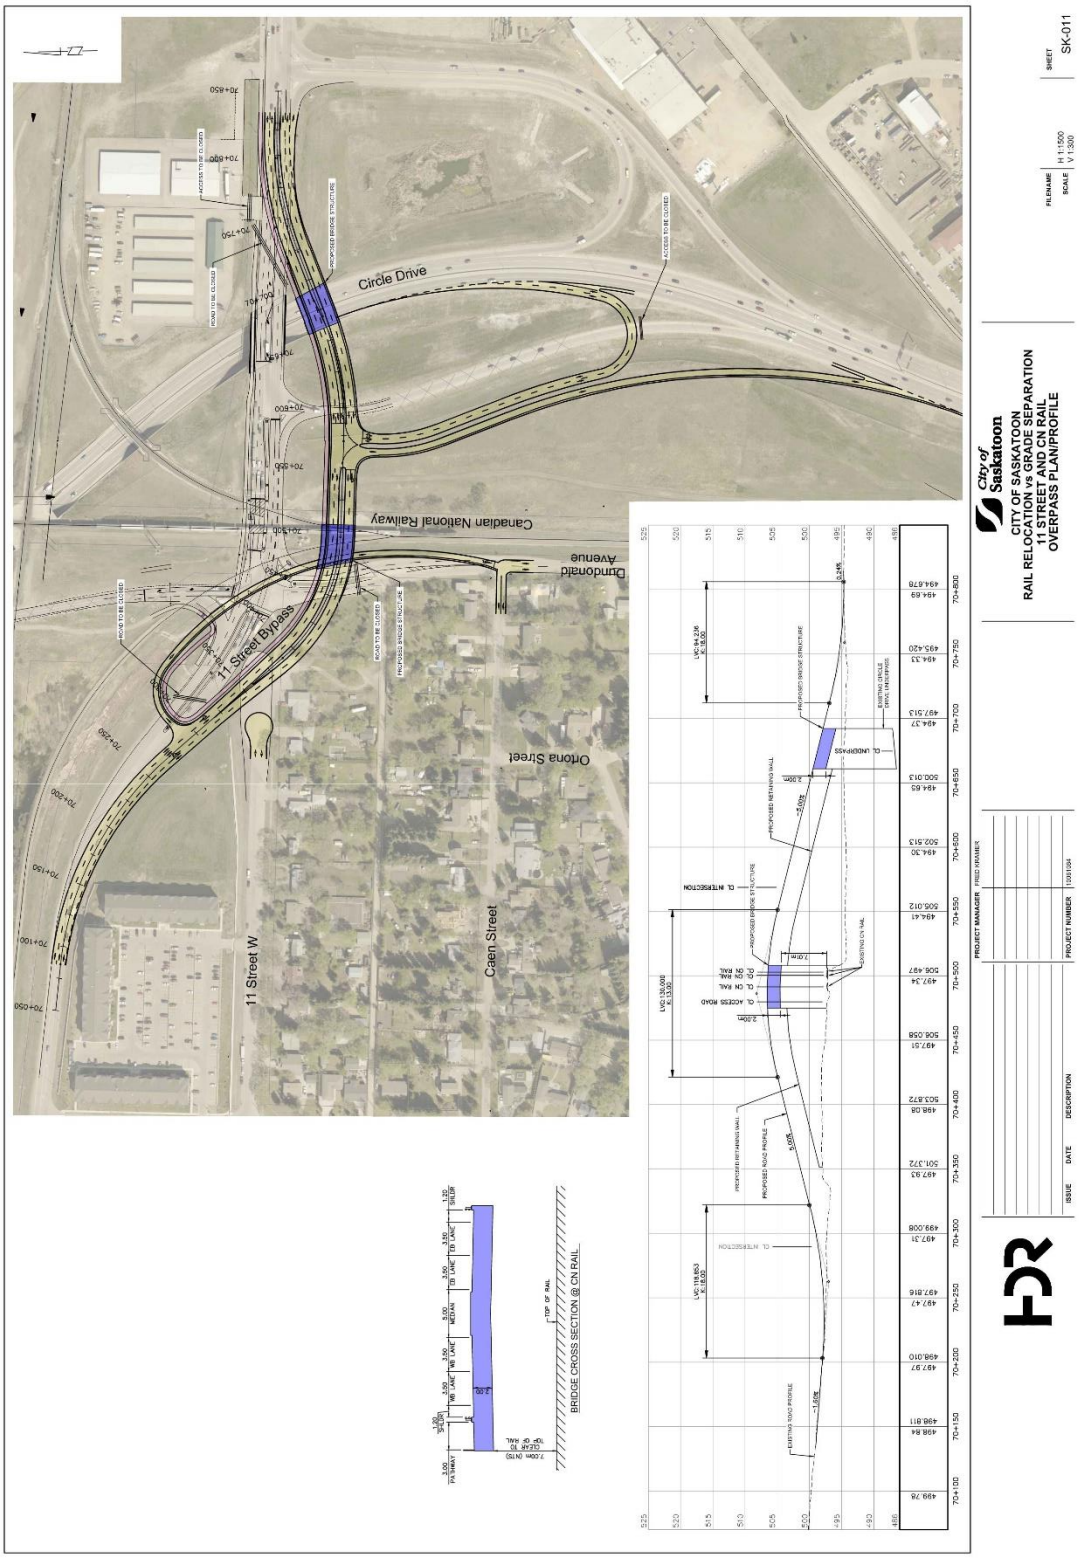

Figure 20: Proposed Conceptual Plan and Profile for 11th Street W @ CN