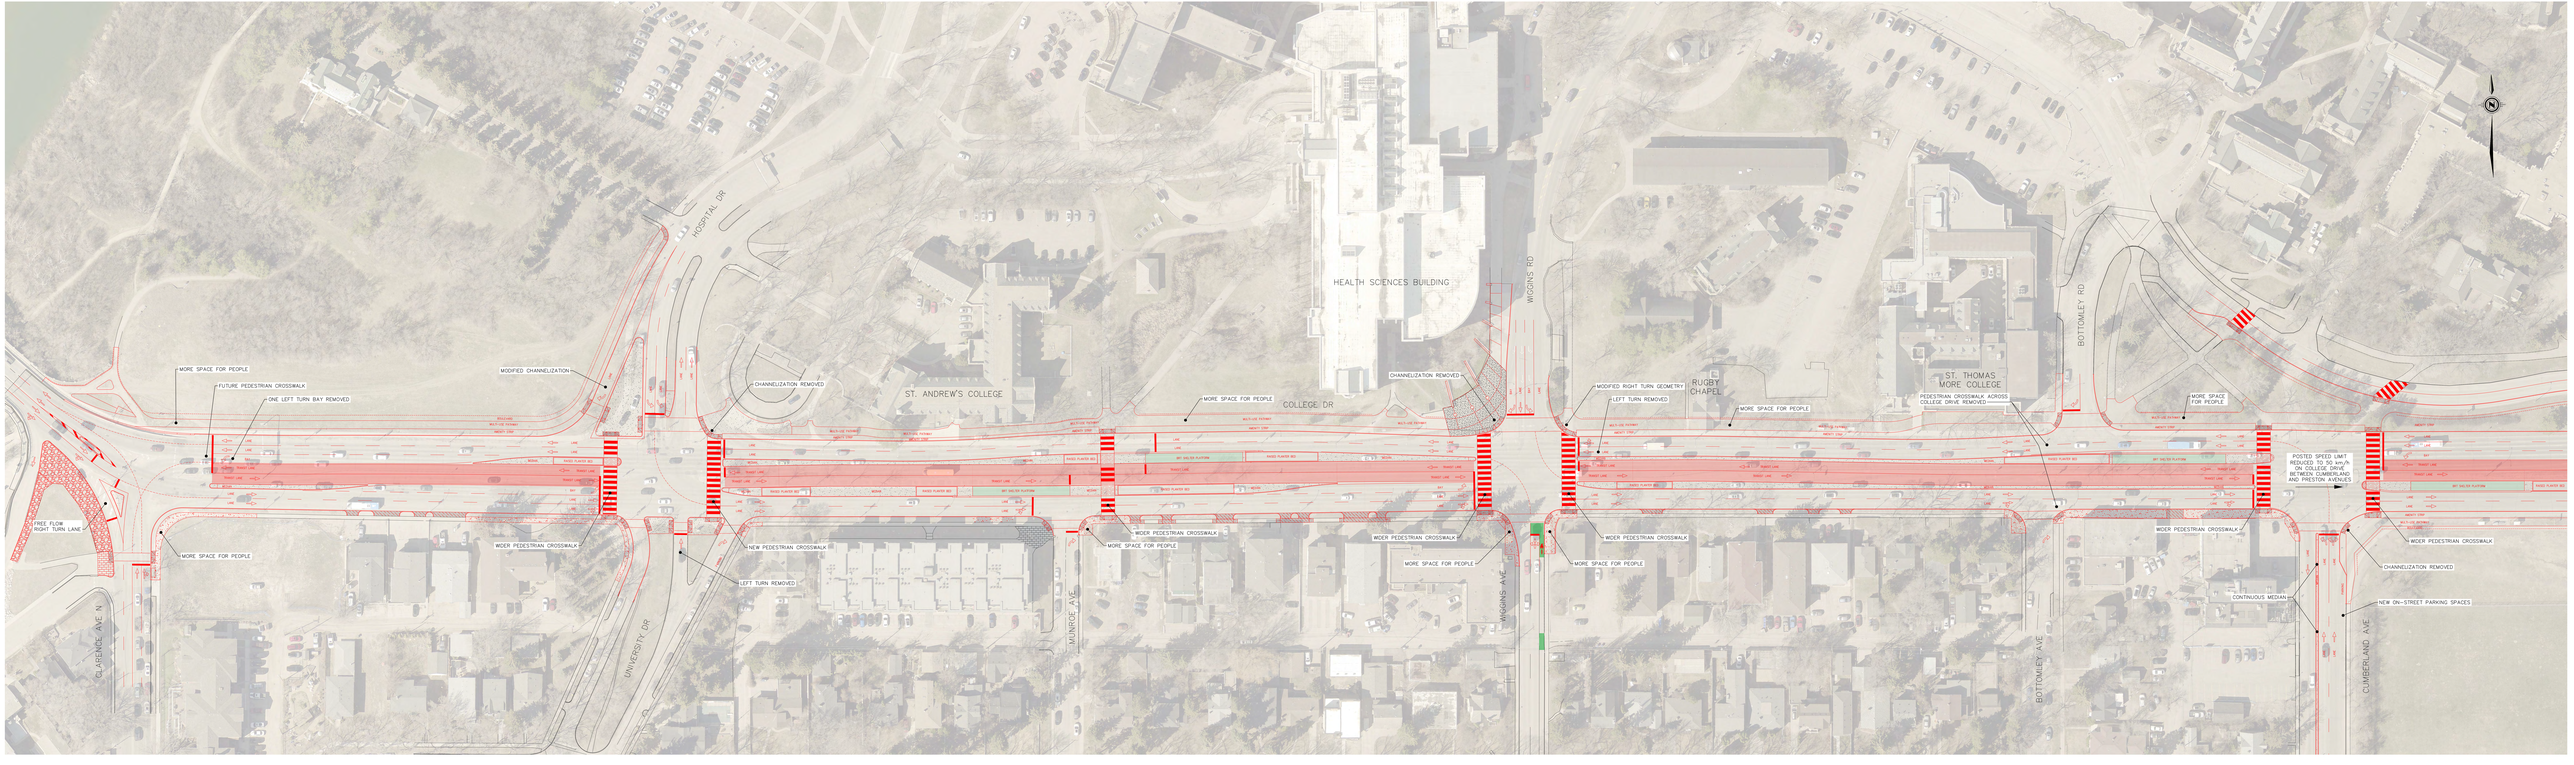
HOSPITAL DR
HEALTH SCIENCES BUILDING
WIGGINS RD
RUGBY CHAPEL
ST. THOMAS MORE COLLEGE
BOTTOMLEY RD
ST. ANDREW'S COLLEGE
COLLEGE DR
MORE SPACE FOR PEOPLE
FUTURE PEDESTRIAN CROSSWALK
ONE LEFT TURN BAY REMOVED
MODIFIED CHANNELIZATION
CHANNELIZATION REMOVED
CHANNELIZATION REMOVED
MODIFIED RIGHT TURN GEOMETRY
LEFT TURN REMOVED
MORE SPACE FOR PEOPLE
PEDESTRIAN CROSSWALK ACROSS COLLEGE DRIVE REMOVED
MORE SPACE FOR PEOPLE
POSTED SPEED LIMIT REDUCED TO 30 KM/H ON COLLEGE DRIVE BETWEEN CUMBERLAND AND PRESTON AVENUES
FREE FLOW RIGHT TURN LANE
MORE SPACE FOR PEOPLE
WIDER PEDESTRIAN CROSSWALK
NEW PEDESTRIAN CROSSWALK
LEFT TURN REMOVED
WIDER PEDESTRIAN CROSSWALK
MORE SPACE FOR PEOPLE
WIDER PEDESTRIAN CROSSWALK
MORE SPACE FOR PEOPLE
WIDER PEDESTRIAN CROSSWALK
MORE SPACE FOR PEOPLE
WIDER PEDESTRIAN CROSSWALK
CONTINUOUS MEDIAN
WIDER PEDESTRIAN CROSSWALK
CHANNELIZATION REMOVED
NEW ON-STREET PARKING SPACES
CLARENCE AVE N
UNIVERSITY DR
MUNICE AVE
WIGGINS AVE
BOTTOMLEY AVE
CUMBERLAND AVE
N

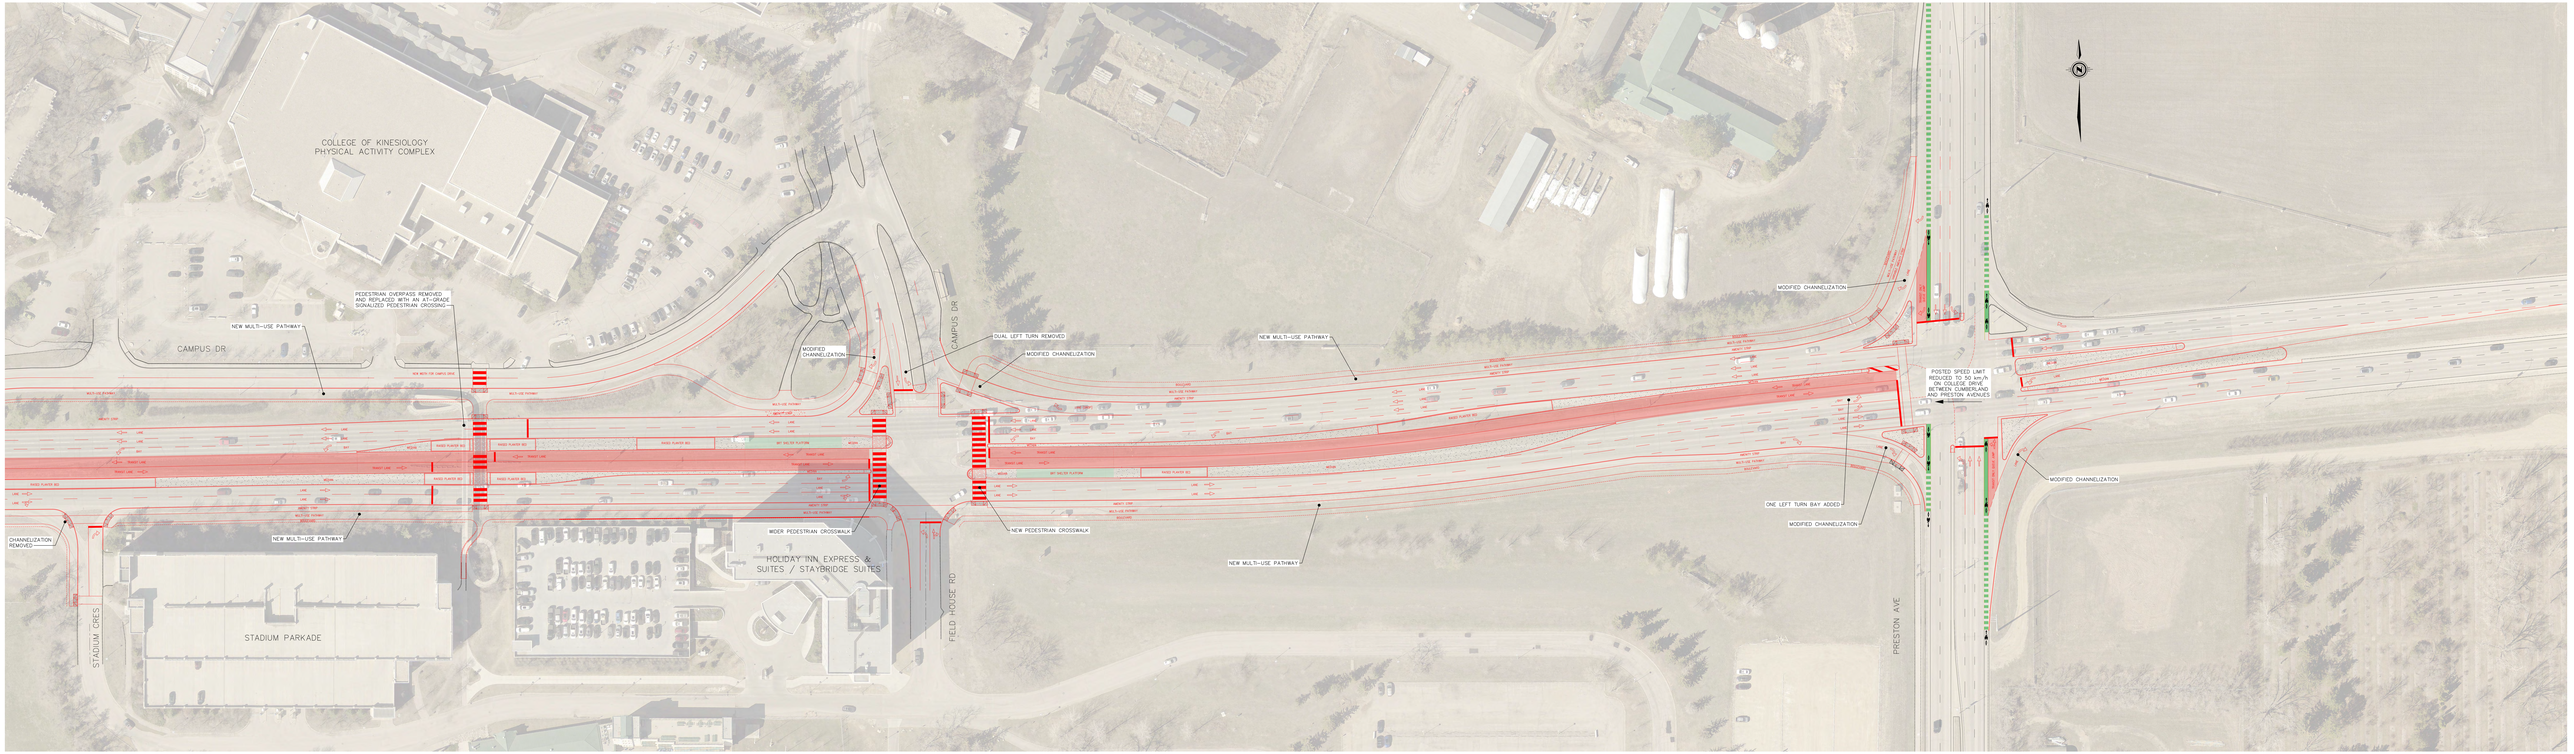
COLLEGE OF KINESIOLOGY
PHYSICAL ACTIVITY COMPLEX
CAMPUS DR
NEW MULTI-USE PATHWAY
PEDESTRIAN OVERPASS REMOVED AND REPLACED WITH AN AT-GRADE SIGNALIZED PEDESTRIAN CROSSING
MODIFIED CHANNELIZATION
DUAL LEFT TURN REMOVED
MODIFIED CHANNELIZATION
NEW MULTI-USE PATHWAY
MODIFIED CHANNELIZATION
POSTED SPEED LIMIT REDUCED TO 50 km/h ON COLLEGE DRIVE BETWEEN CUMBERLAND AND PRESTON AVENUES
MODIFIED CHANNELIZATION
ONE LEFT TURN BAY ADDED
MODIFIED CHANNELIZATION
CHANNELIZATION REMOVED
NEW MULTI-USE PATHWAY
WIDER PEDESTRIAN CROSSWALK
NEW PEDESTRIAN CROSSWALK
NEW MULTI-USE PATHWAY
HOLIDAY INN EXPRESS & SUITES / STAYBRIDGE SUITES
STADIUM PARKADE
STADIUM CRES
FIELD HOUSE RD
CAMPUS DR
PRESTON AVE
N