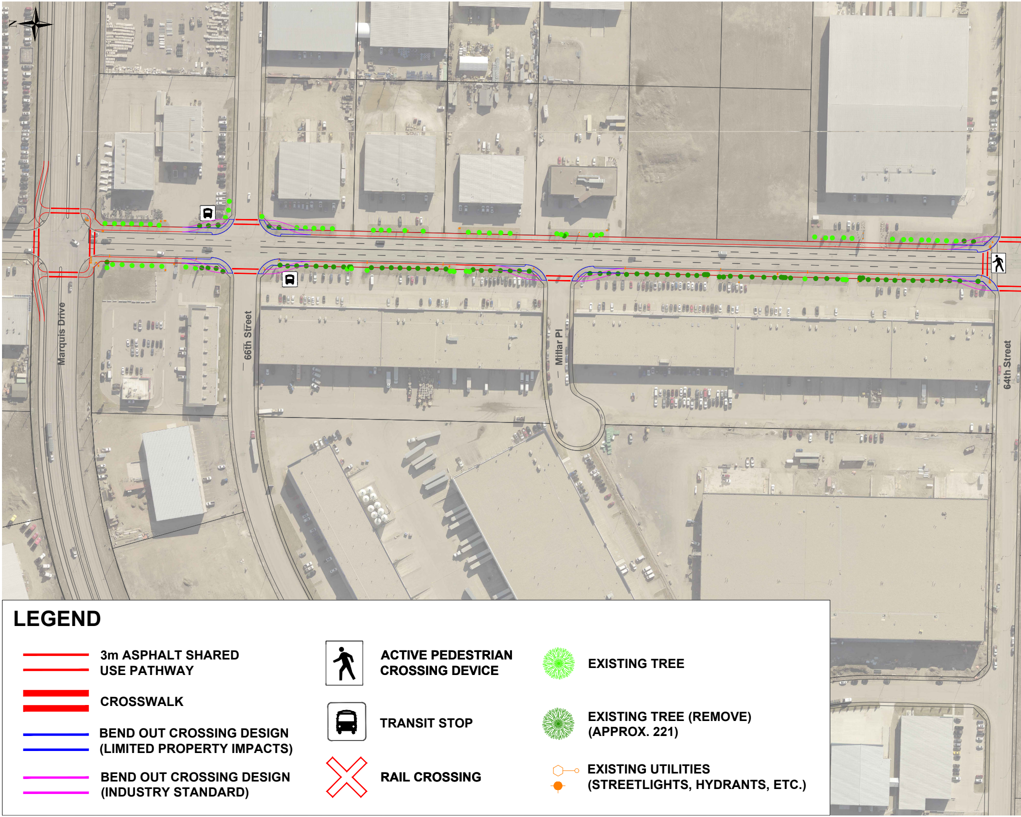
N
Marquis Drive
66th Street
Millar Pl
64th Street
LEGEND
3m ASPHALT SHARED USE PATHWAY
CROSSWALK
BEND OUT CROSSING DESIGN (LIMITED PROPERTY IMPACTS)
BEND OUT CROSSING DESIGN (INDUSTRY STANDARD)
ACTIVE PEDESTRIAN CROSSING DEVICE
TRANSIT STOP
RAIL CROSSING
EXISTING TREE
EXISTING TREE (REMOVE) (APPROX. 221)
EXISTING UTILITIES (STREETLIGHTS, HYDRANTS, ETC.)

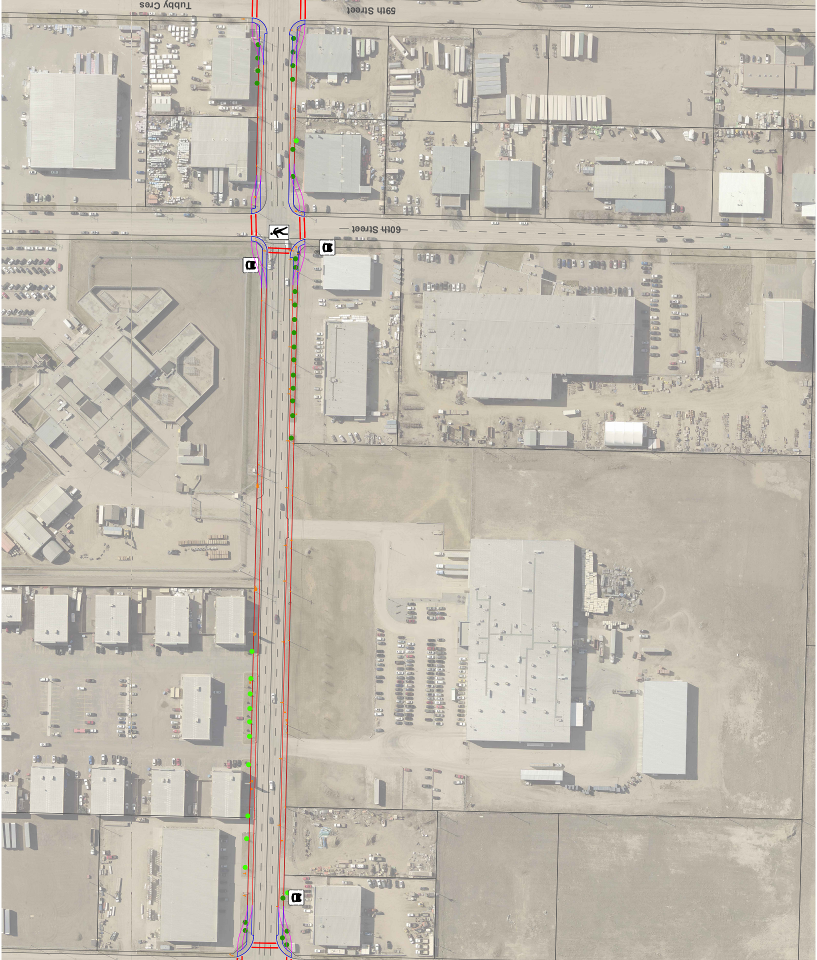
Tubby Cres
59th Street
60th Street

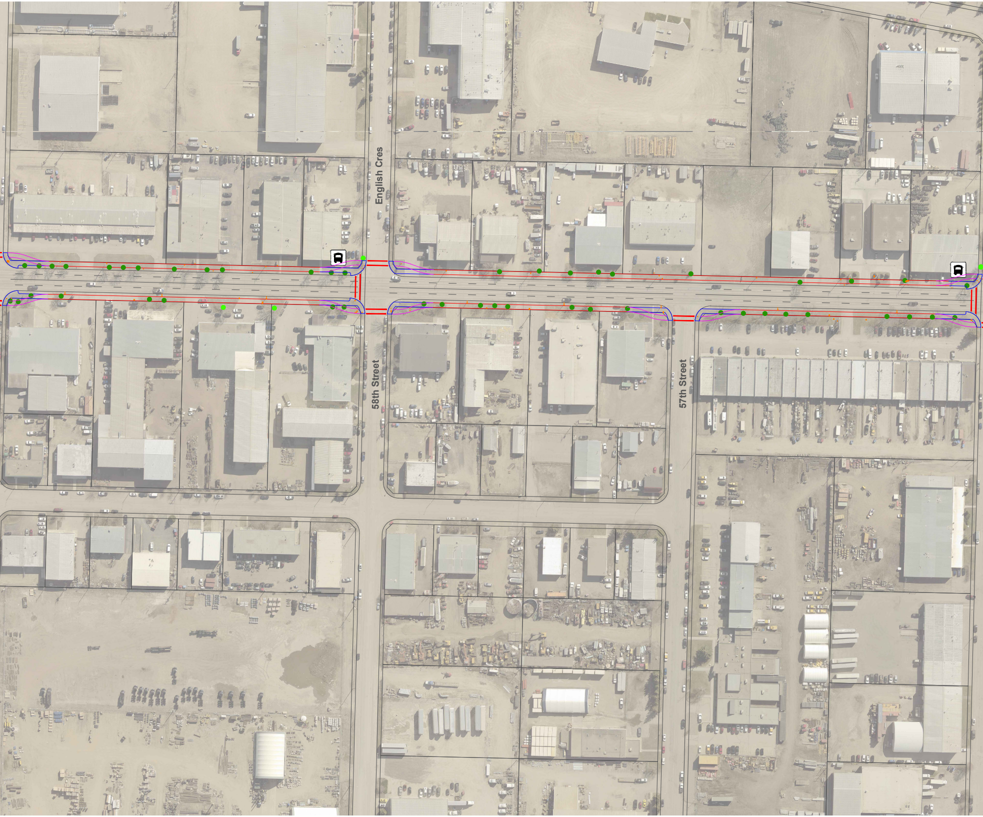
English Cres
58th Street
57th Street

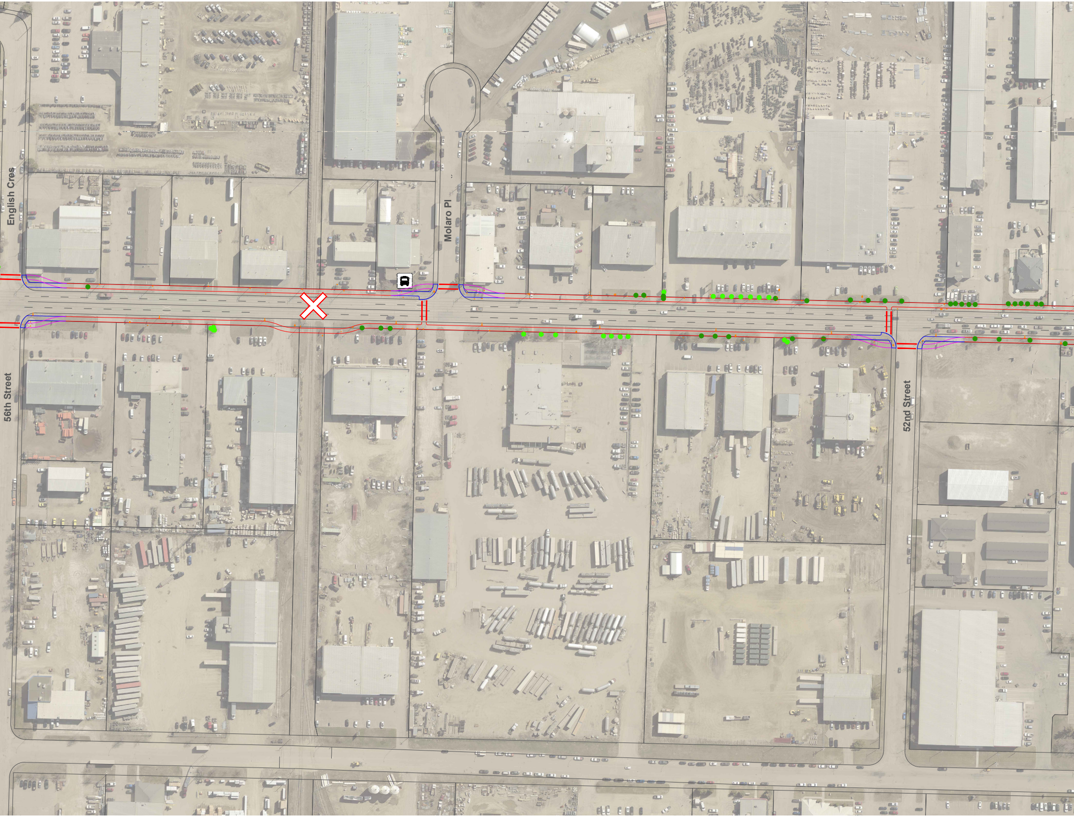
English Cres
Molaro Pl
56th Street
52nd Street

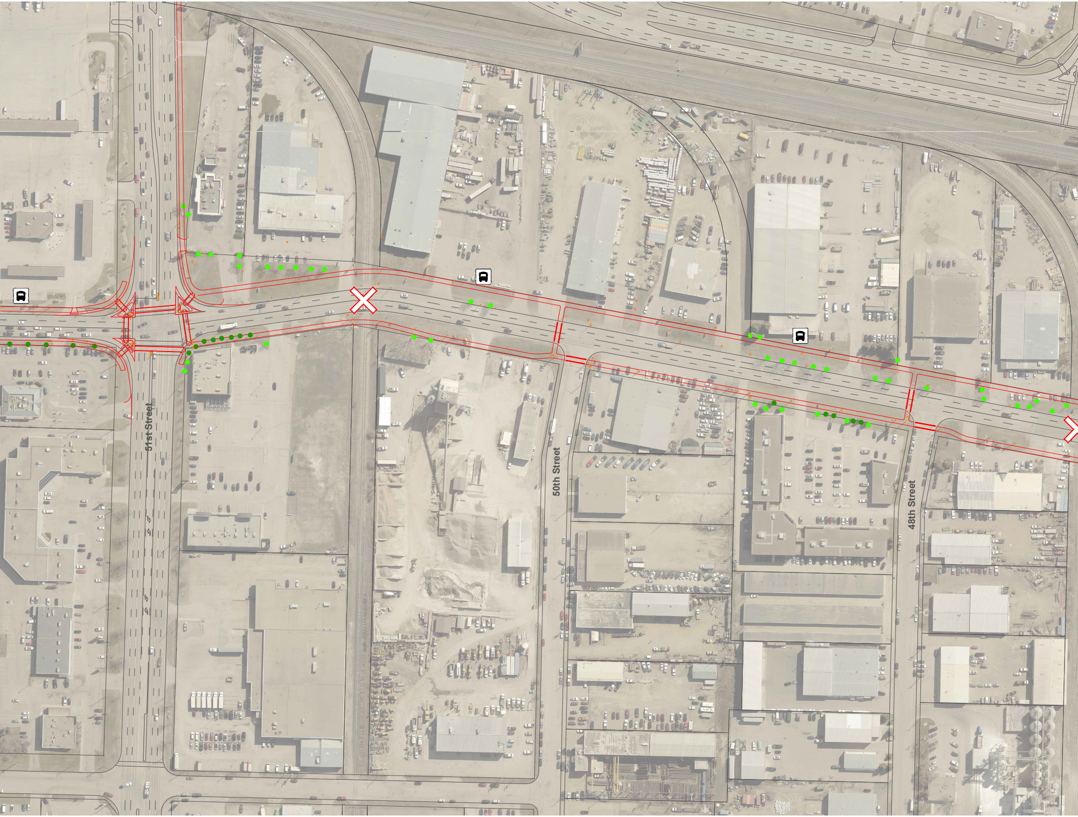
51st Street
50th Street
48th Street

OPTION 1 - DUAL PATHWAY

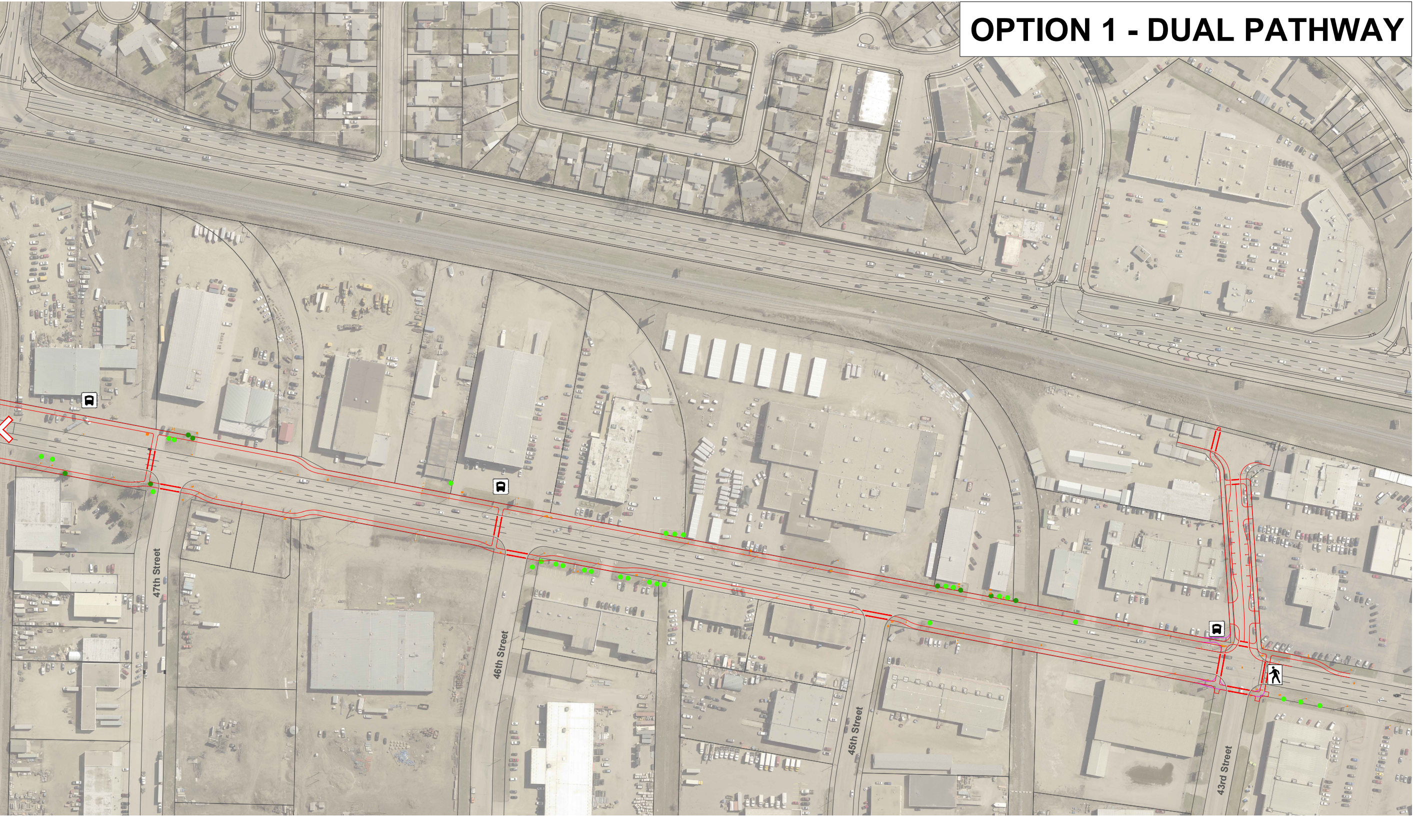
47th Street
46th Street
45th Street
43rd Street